Conveyance Profile from Hayer Dam to Bell Acqua Lake

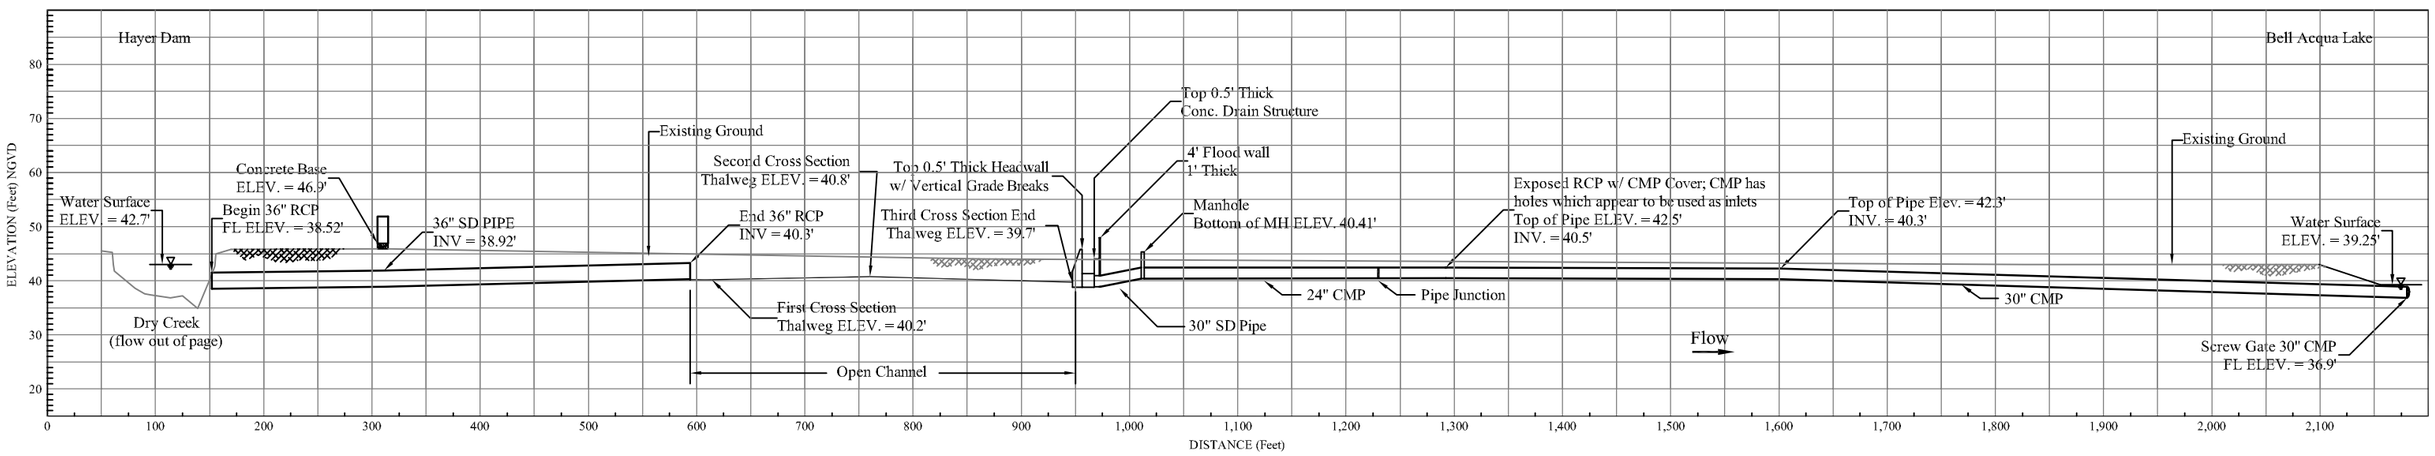

Source: PSOMAS 2002 Topographic Survey

MBK ENGINEERS
2450 Alhambra Boulevard, 2nd Floor
Sacramento, California 95817
Phone: (916) 456-4400 • Fax: (916) 456-0253

Horizontal Scale: 0 100 200 300
Scale in Feet
Vertical Scale: 0 20 40 60

Hayer Dam Modification Feasibility Study

DIVERSION CONVEYANCE PROFILE

JOB NUMBER:	4890.3
REQUESTED BY:	DC
DRAWN BY:	JN
DATE:	August 2002

Figure 2-12

SHEET 1 OF 1 SHEETS

J:\Sparks\4890_SAFCA\4890.3_Hayer Dam\Final Report Figures 12-31-02\Figure 2-12 and 2-7.dwg, 02/14/2003 12:20:21 PM