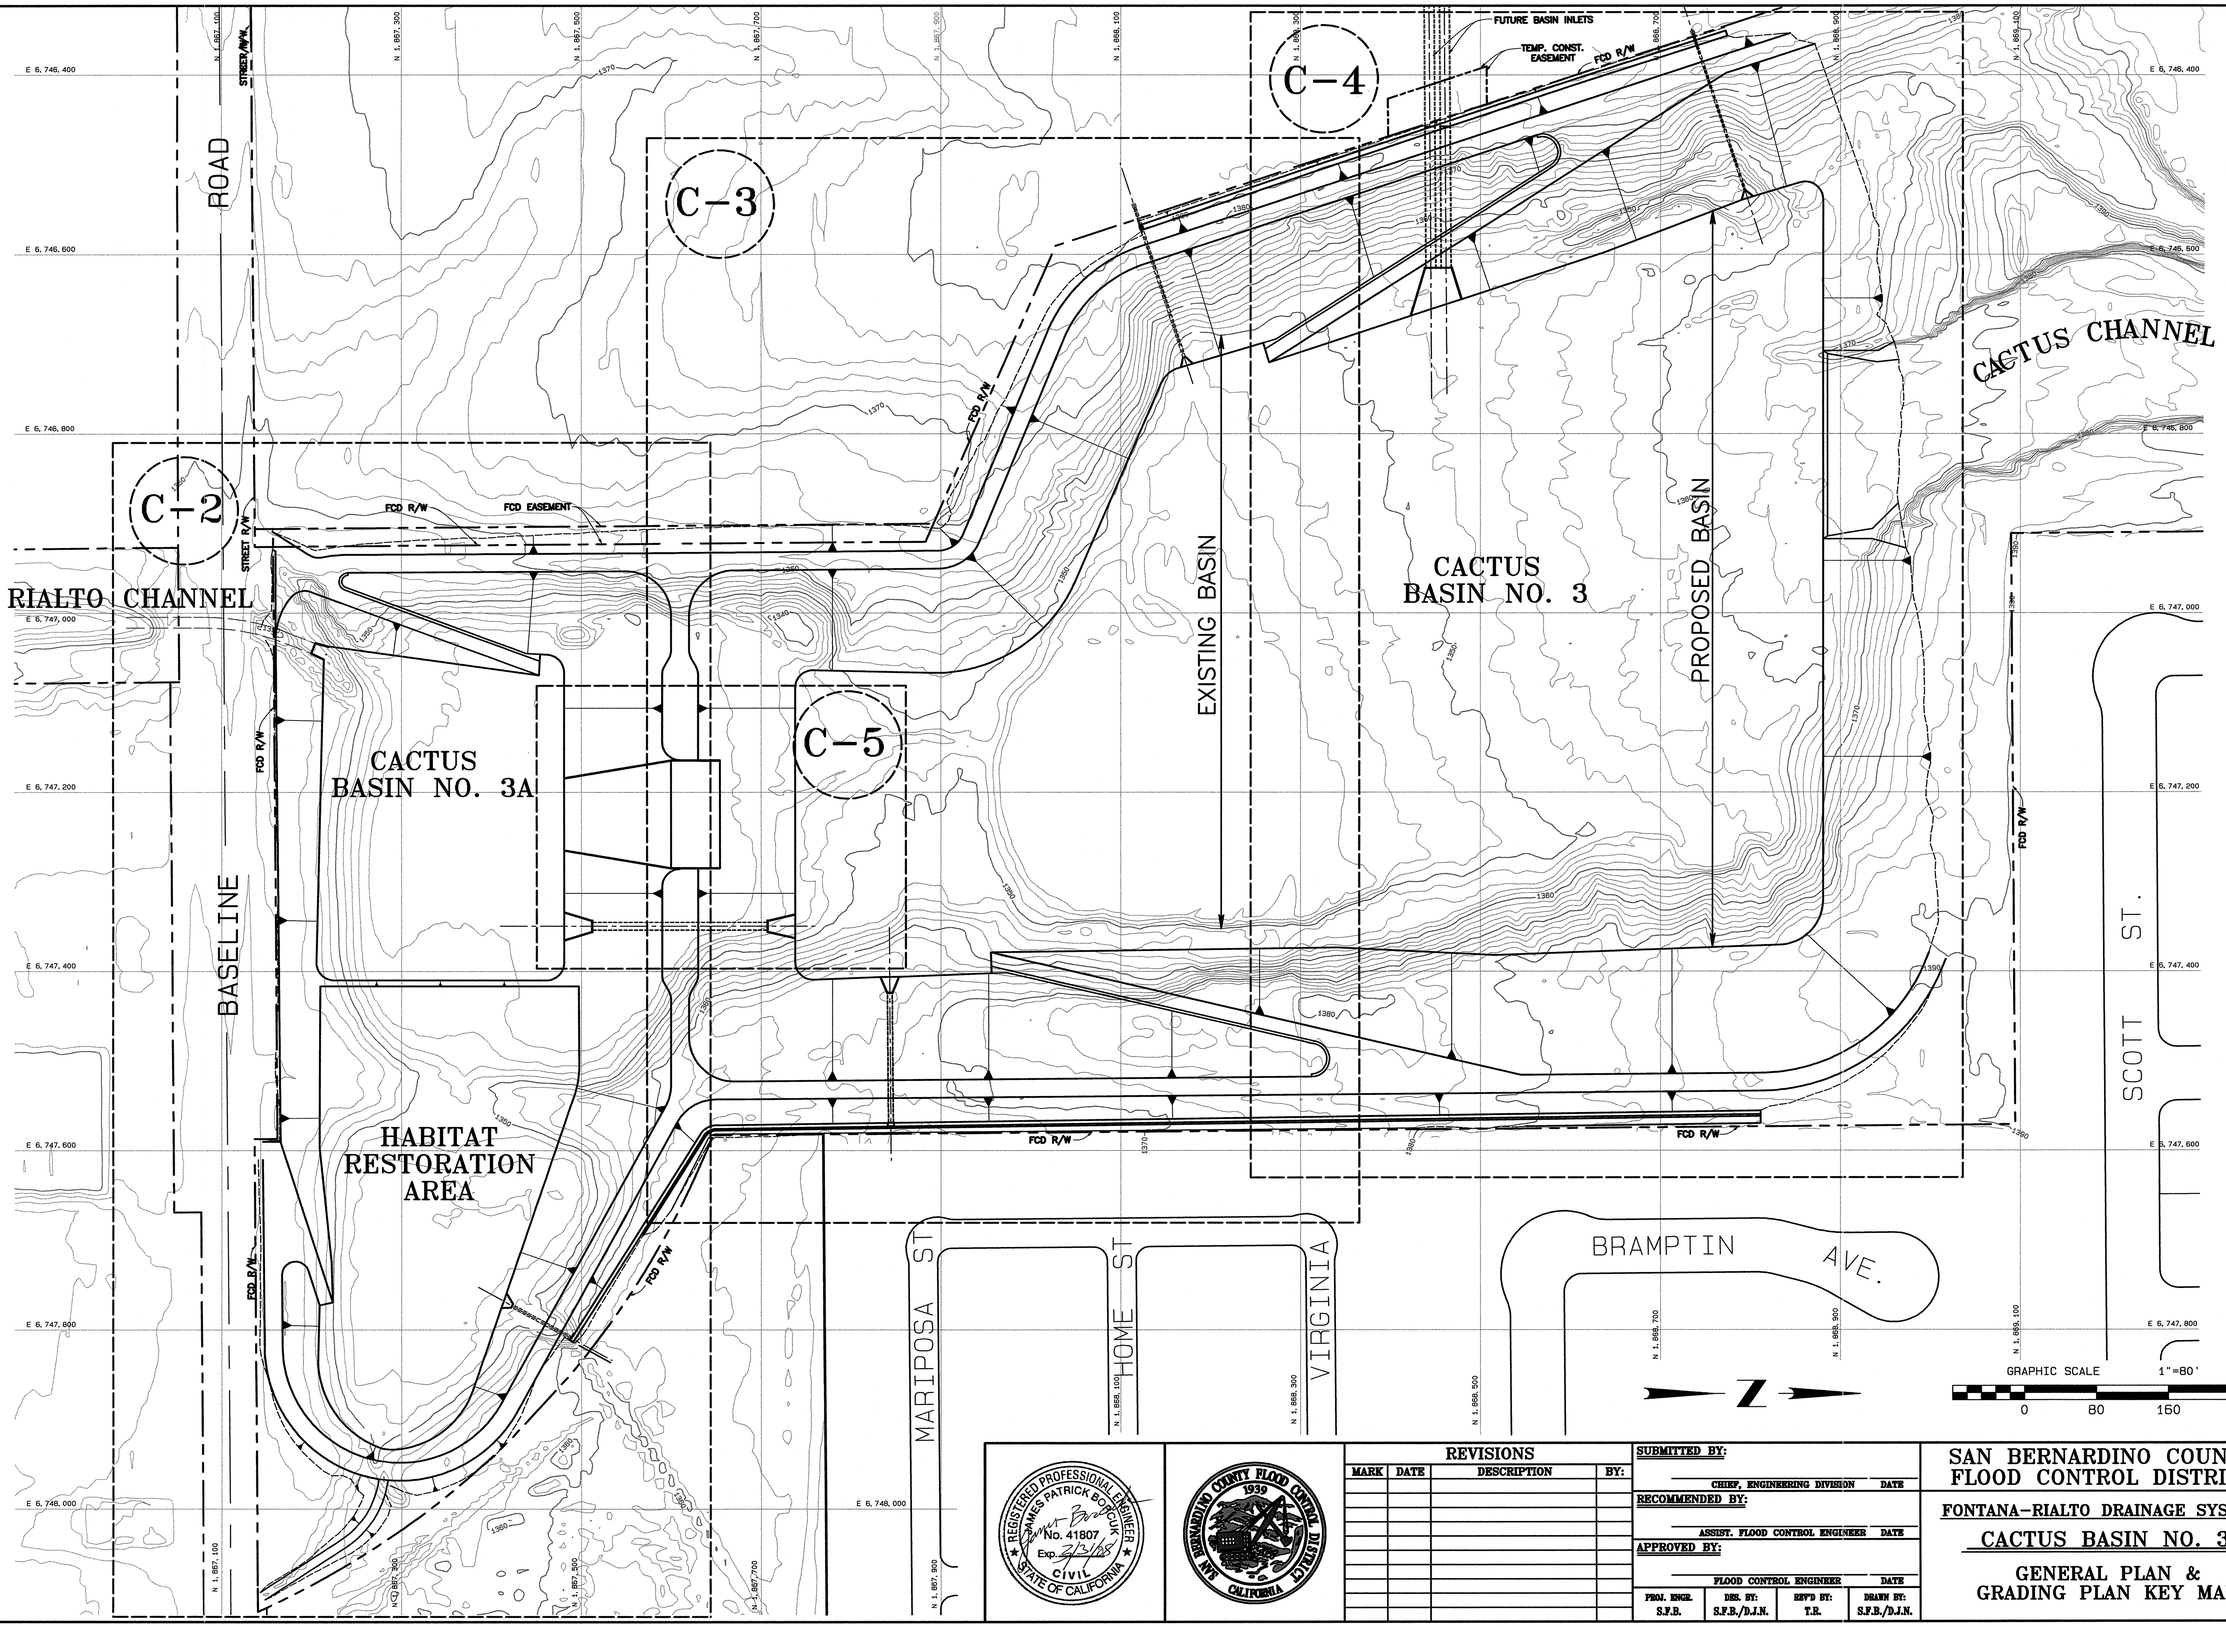

REGISTERED PROFESSIONAL ENGINEER
JAMES PATRICK BORCUK
No. 41807
Exp. 3/31/08
CIVIL
STATE OF CALIFORNIA

SAN BERNARDINO COUNTY FLOOD CONTROL DISTRICT 1939 CALIFORNIA

REVISIONS			
MARK	DATE	DESCRIPTION	BY:

SUBMITTED BY:
CHIEF, ENGINEERING DIVISION DATE

RECOMMENDED BY:
ASSIST. FLOOD CONTROL ENGINEER DATE

APPROVED BY:
FLOOD CONTROL ENGINEER DATE

PROJ. ENGR.	DES. BY:	REV'D BY:	DRAWN BY:
S.F.B.	S.F.B./D.J.N.	T.R.	S.F.B./D.J.N.

SAN BERNARDINO COUNTY FLOOD CONTROL DISTRICT

FONTANA-RIALTO DRAINAGE SYSTEM

CACTUS BASIN NO. 3

GENERAL PLAN & GRADING PLAN KEY MAP

DATE	DEC. , 2007
SCALE	AS SHOWN
FILE NO.	2-104-
SHEET NO.	G-1