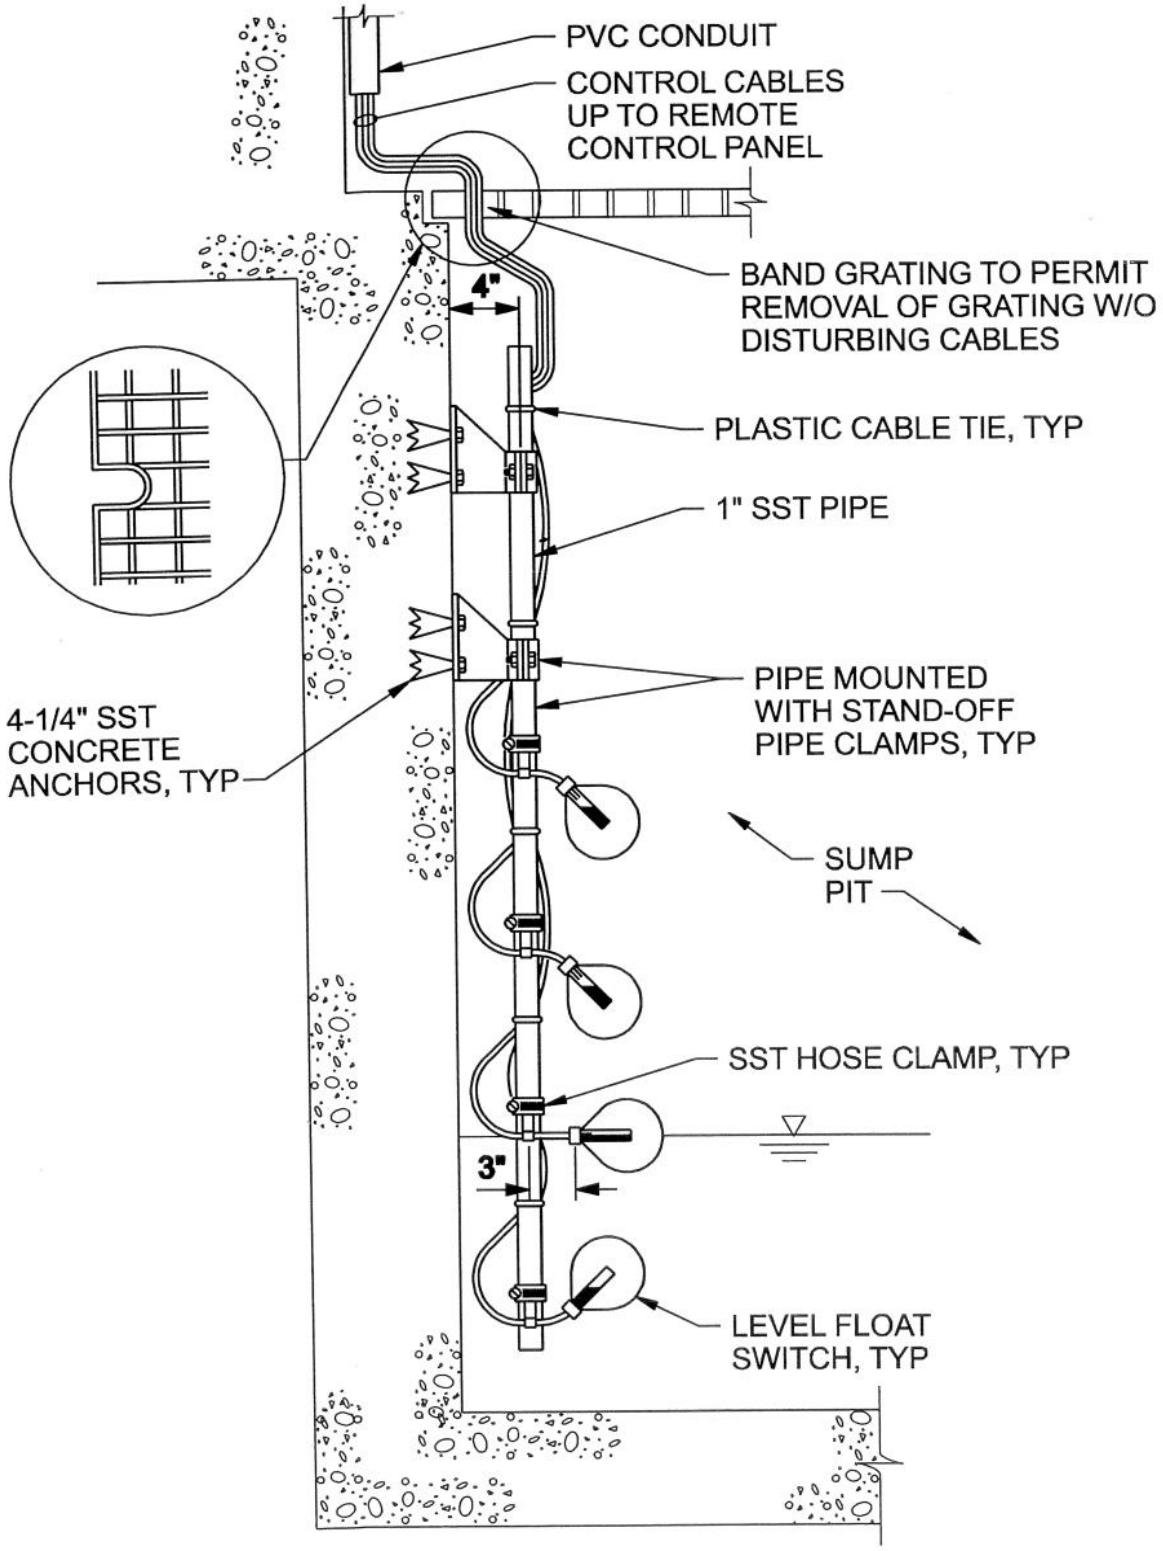

LEVEL SWITCH SUPPORT BRACKET

NTS

© CH2M HILL

NOTE TO DESIGNER:

2230-171

DATE 30-DEC-84
TDC OLSON
TDR SHOTTS
LCT OLSON