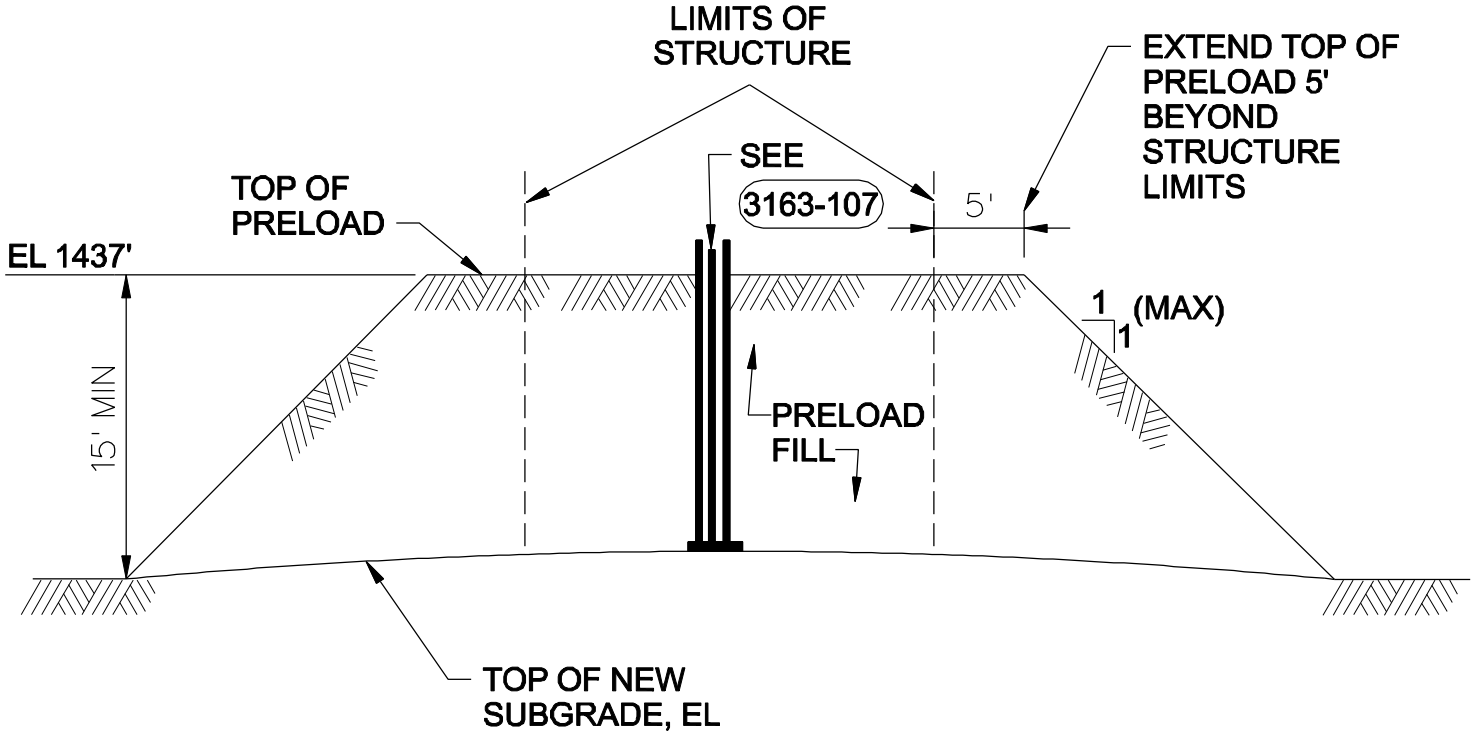

PRELOAD CROSS SECTION

FOR THE Fe/Mn SURCHARGE AREA

NTS

3163-106

CH2MHILL